CERTIFIED LAND CORNER RECORDATION

197131

DESCRIPTION OF CORNER EVIDENCE FOUND, AND ORIGINAL RECORD (IF KNOWN)

No original evidence found at any of the Corner locations shown on this sheet

DESCRIPTION OF MONUMENT AND ACCESSORIES ESTABLISHED TO PERPETUATE THE ORIGINAL LOCATION OF THIS CORNER:

Date of work: June 1970

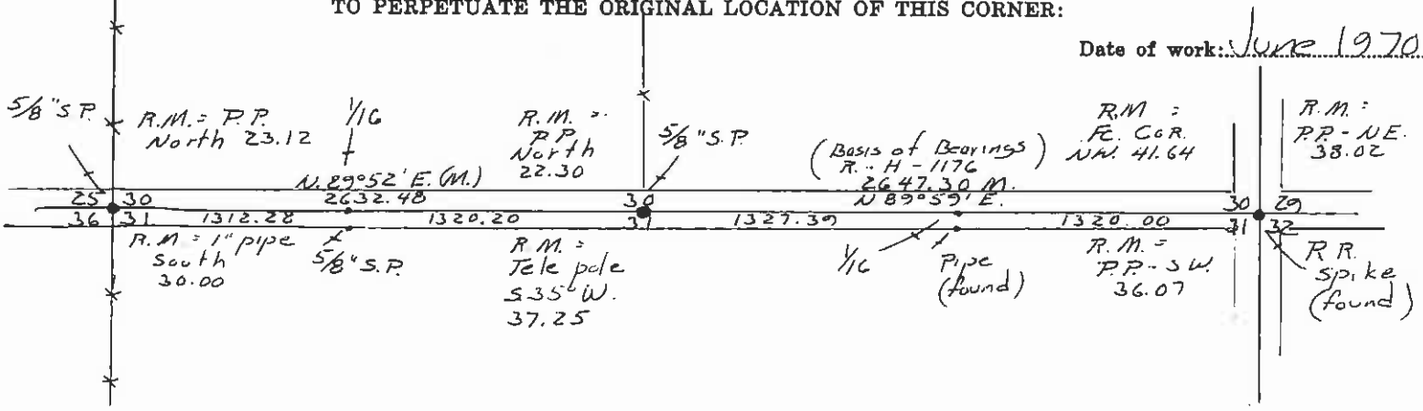

SKETCH, WITH COURSE AND DISTANCE TO ADJACENT CORNERS IF DETERMINED IN THIS SURVEY. (MAY SKETCH OR PASTE REPRODUCTION ON REVERSE SIDE.)

This information included on above sketch

Surveyor's Seal

I, ...
certify that the information shown herein is true and correct.

.....
Signature of Ground Party Chief

I, HARRY P. MEDLAND
certify that I have carefully performed or reviewed the work done on the diagrammed corner as reported on this recordation form and approve the same.

Harry P. Medland
Signature of Surveyor

2229 S
Registration Number

DIAGRAM OF CORNER:

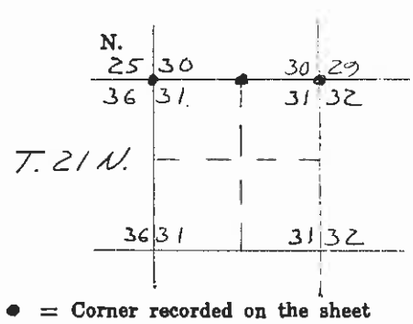

● = Corner recorded on the sheet

Office of Clerk and Recorder, County of Lake

This "corner record" was filed for record on the 3 day of February 19 71, was noted on the cross-index plat and is assigned page No. C-127, in book No. 197131 8:19 a.m. Derrell Baxter
County Official

ETHEL M. HARDING CLERK & RECORDER

Form 125 — 45227

Cross Index No. V-135 T. 21 N R. 19 W Mer.